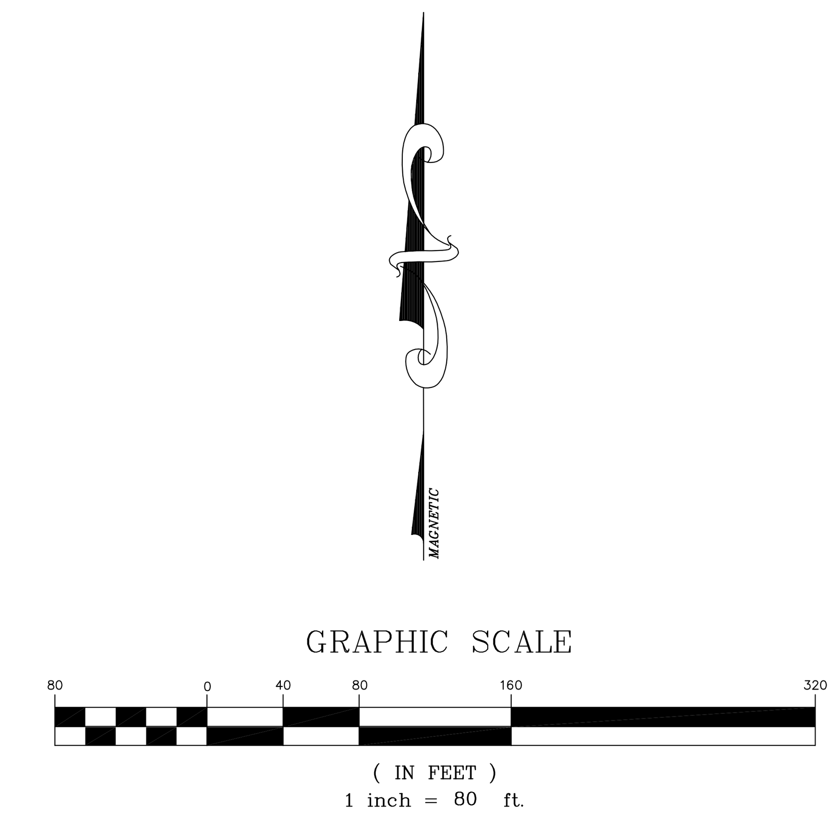

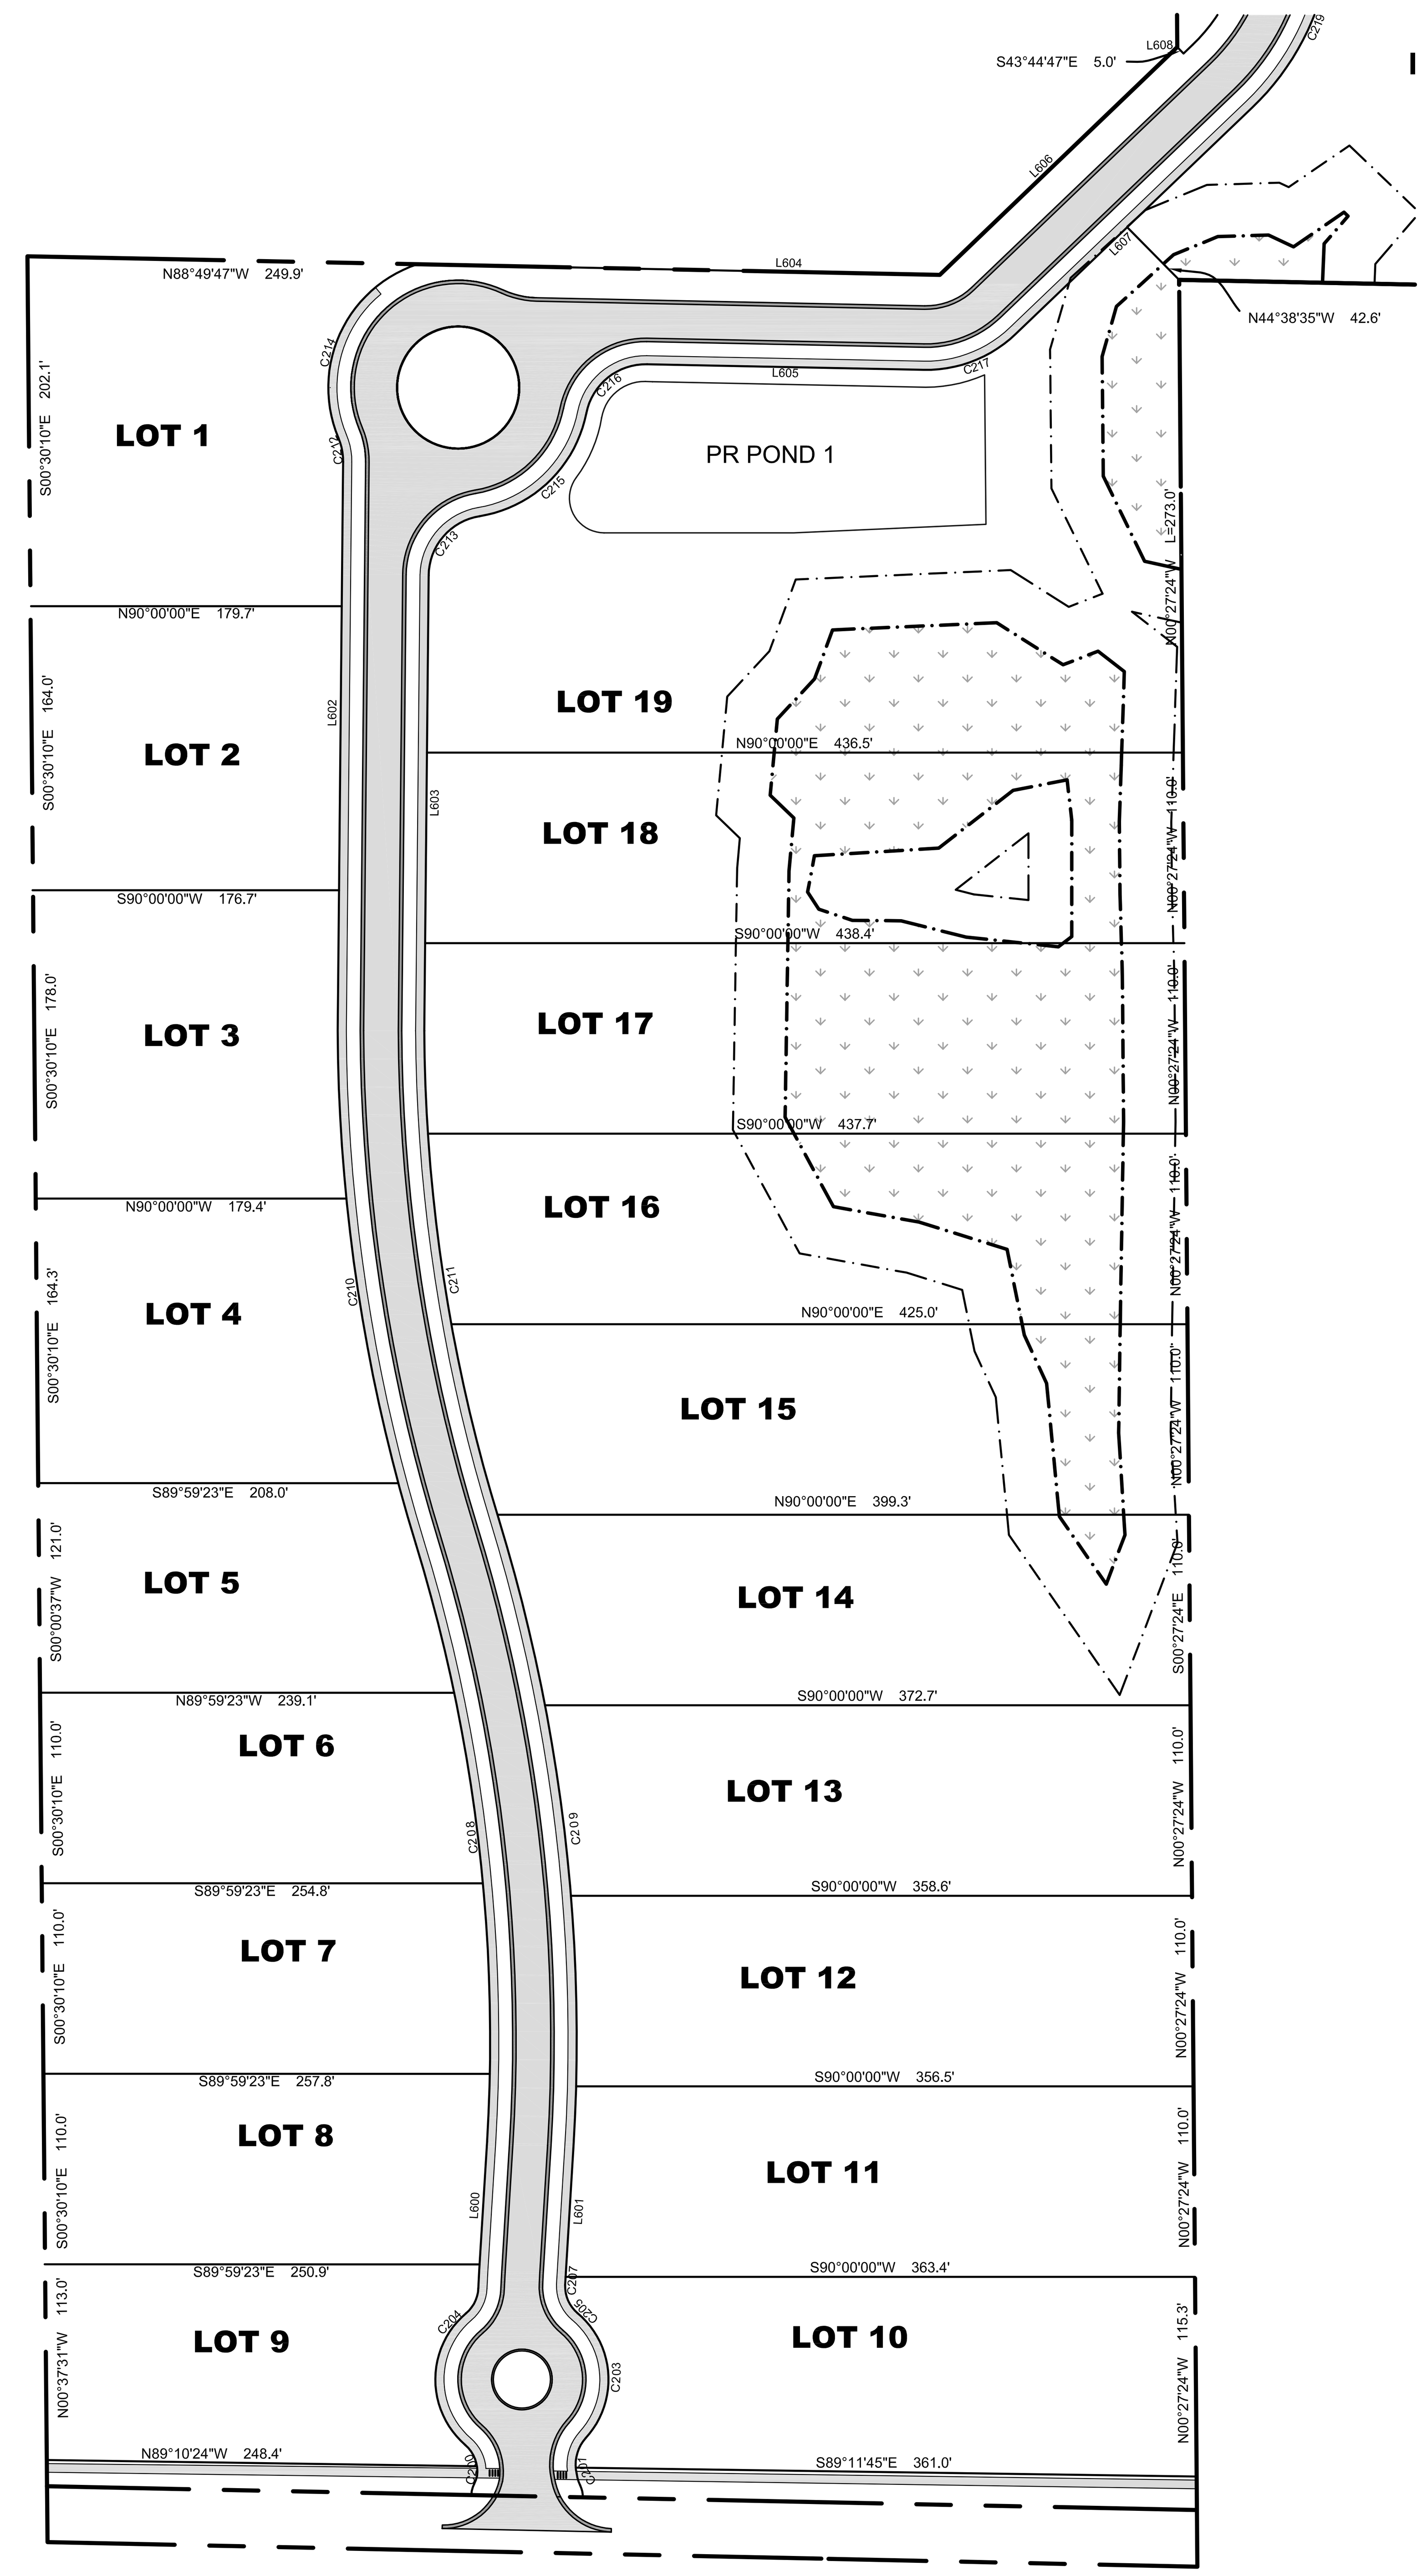

THESE PLANS ARE AN INSTRUMENT OF SERVICE AND REMAIN THE PROPERTY OF KRASMAN & ASSOCIATES, INC. AND SHALL BE RETURNED UPON COMPLETION OF THE PROJECT. © COPYRIGHT 2005 NOT PUBLISHED. USE OR COPY IS PERMITTED BY CONTRACT ONLY. CHANGES TO THESE PLANS REGARDLESS OF HOW MINOR WITHOUT WRITTEN APPROVAL OF KRASMAN & ASSOCIATES INC. AND/OR CHANGE IN THE SCOPE, DESIGN OR INTENT FOR ANY REASON BY ANY PERSON OTHER THAN KRASMAN & ASSOCIATES, INC. SHALL AUTOMATICALLY RENDER KRASMAN & ASSOCIATES, INC. RATED HARMLESS TO ANY LIABILITY CLAIMS, SUITS OR LITIGATION BY ANY INTERESTED PARTIES IN THE PROJECT. IF BOUND SPECIFICATIONS ACCOMPANY THESE PLANS THEY SHOULD BE READ CAREFULLY FOR ADDITIONAL CONDITIONS.

REV.	DATE	DESCRIPTION

JOB No. 00000
DATE:
DRAWN BY
CHECKED BY BDK

SOUTHERN OAKS EAST

PREPARED FOR:
SOUTHERN OAKS EAST, LLC.
1325 CHESAPEAKE DRIVE
ODESSA, FL 33556
PH (813) 920-4625

KRASMAN & ASSOCIATES, INC.
1714 COUNTY ROAD 1, SUITE 14
DUNEDIN, FLORIDA 34698
Phone: (727) 738-0359 Fax: (727) 738-0380 LB# 25963

BRET KRASMAN, P.E.
FLORIDA P.E. #53179

SOUTH

SHEET
A